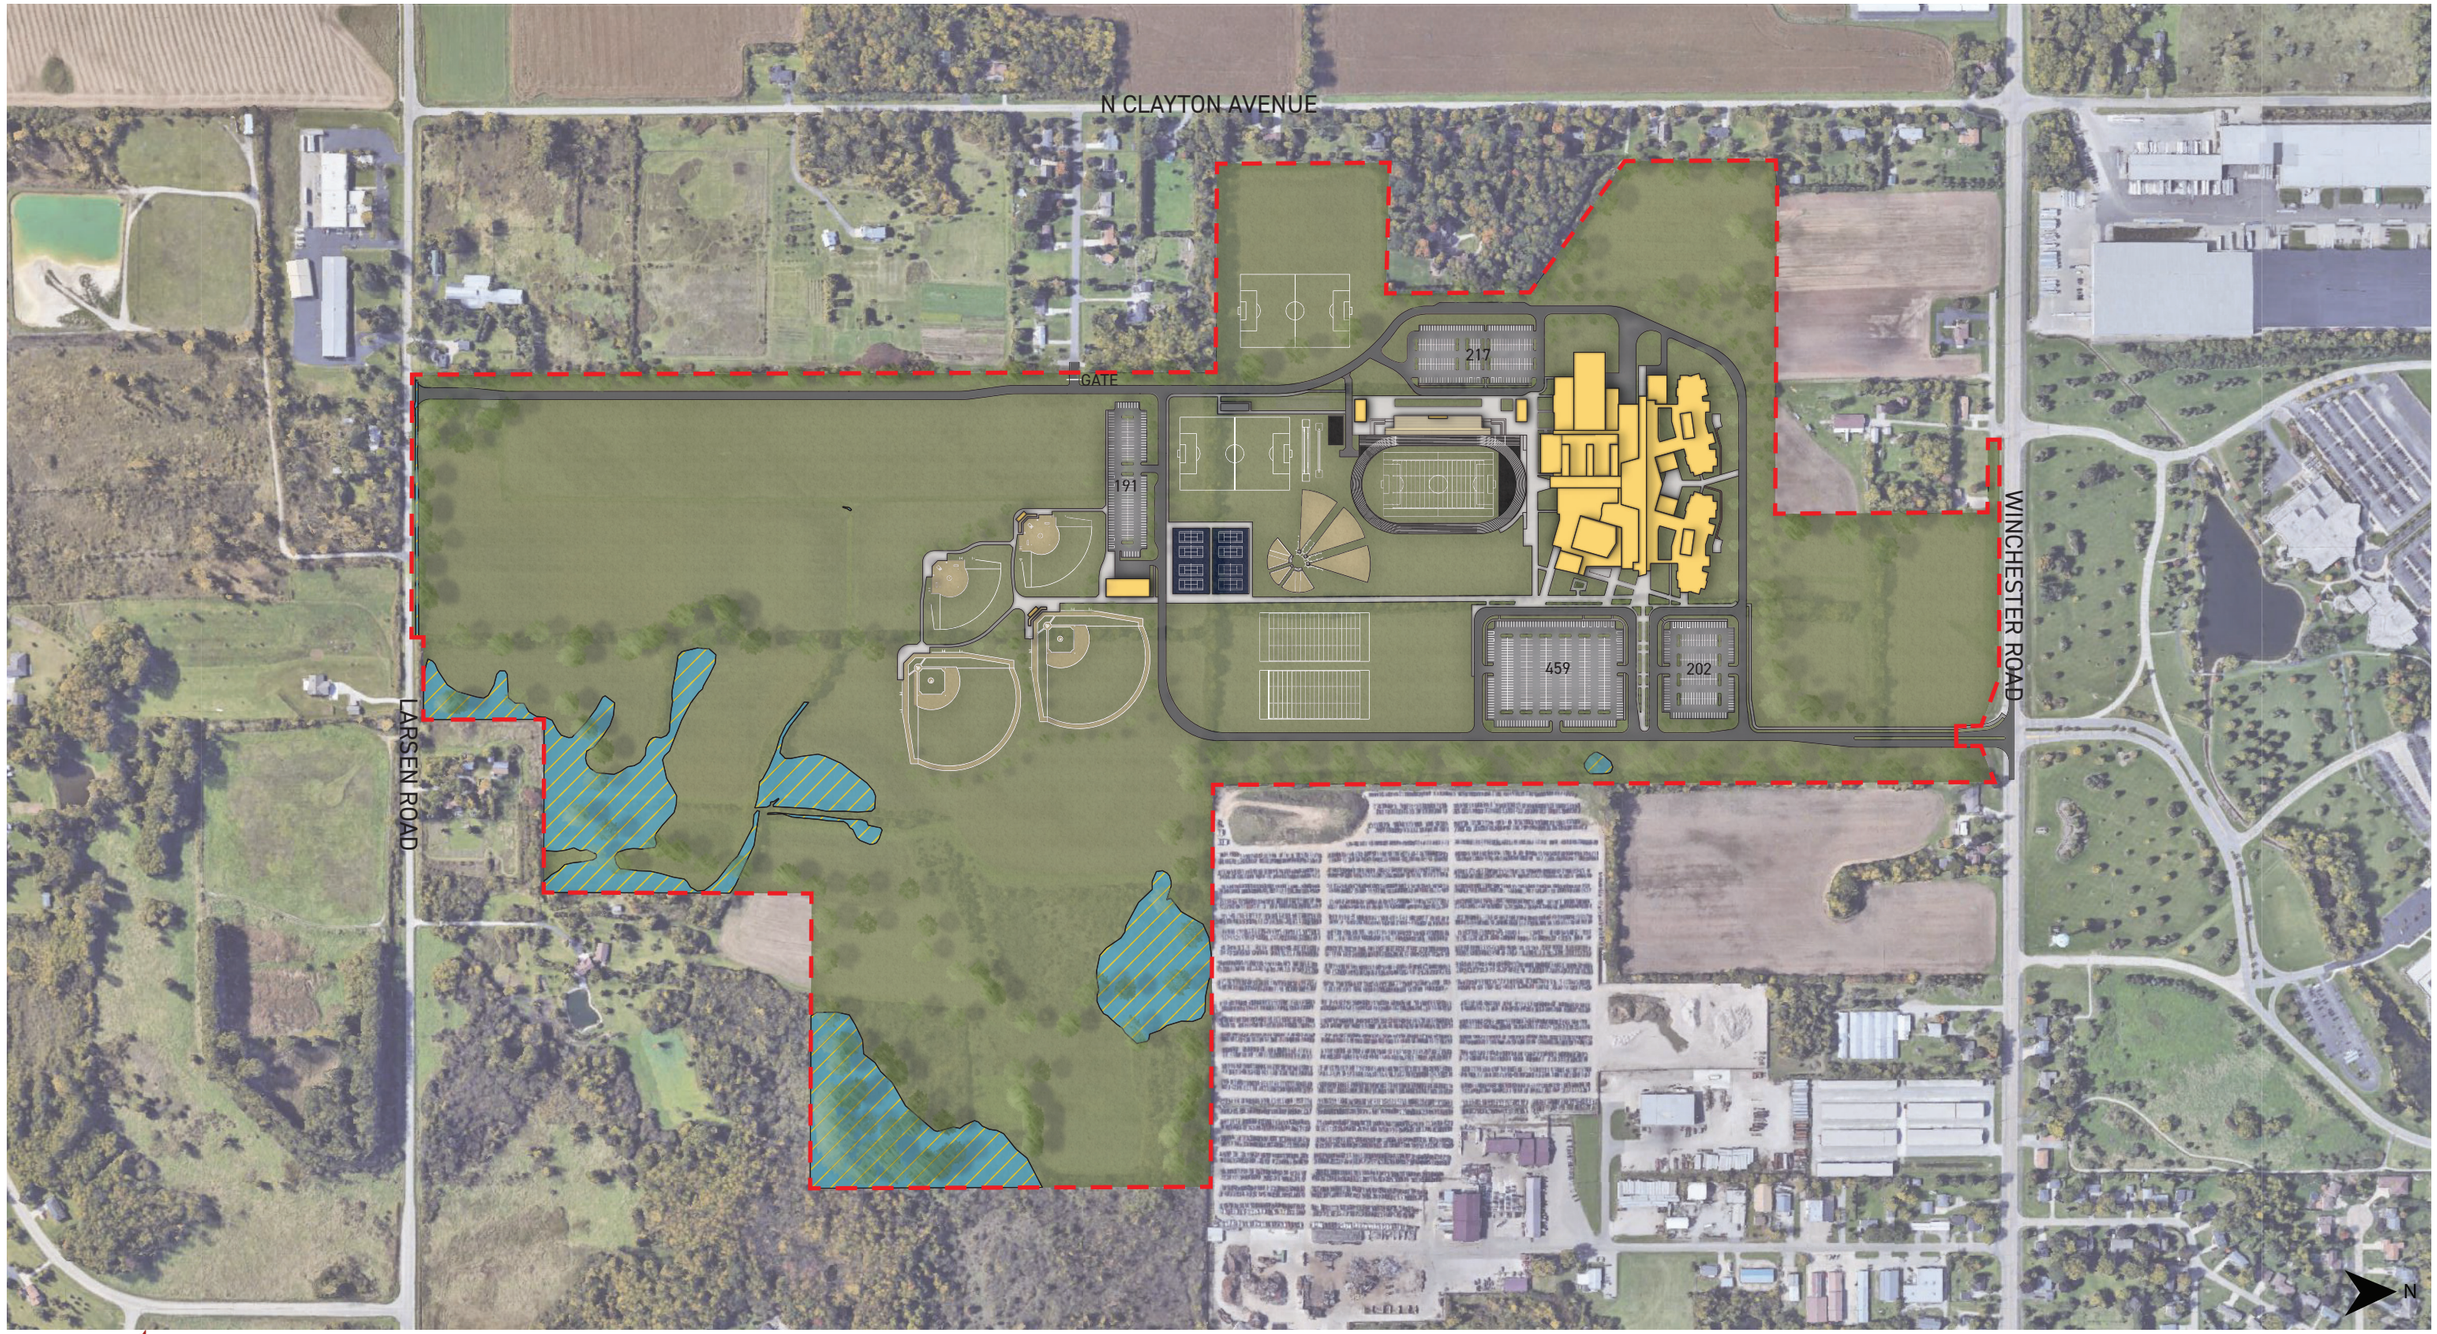

bray architects

Project #: 3314

New Neenah HS Site Plan

SCALE: 1" = 500' - 0"

Neenah JSD

November 24, 2020

© 2020 Bray Associates Architects, Inc.